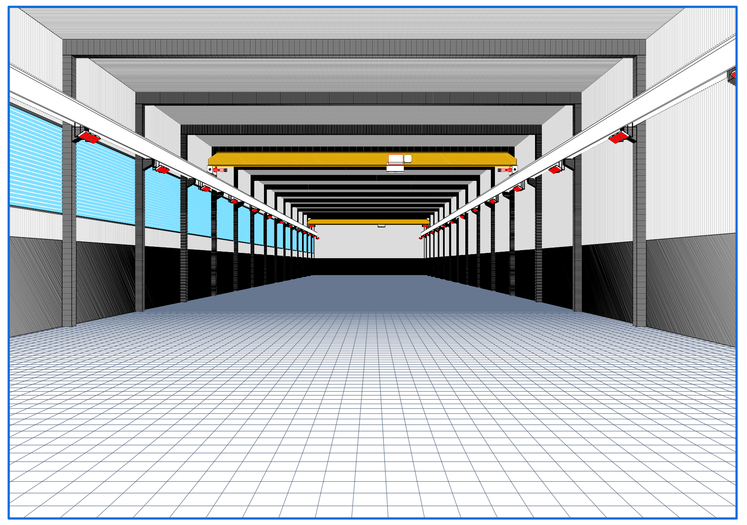

Zone 1a - 1b - 1c
FOR THE PROPER OPERATION OF THE HEATING SYSTEM, ALLOW AIR RENEWAL RATE 10 m3 /h
PER kW INSTALLED : 25 920 m3/h

Zone 2a - 2b
FOR THE PROPER OPERATION OF THE HEATING SYSTEM, ALLOW AIR RENEWAL RATE 10 m3 /h
PER kW INSTALLED : 17 820 m3/h

Zone 3
FOR THE PROPER OPERATION OF THE HEATING SYSTEM, ALLOW AIR RENEWAL RATE 10 m3 /h
PER kW INSTALLED : 4 860 m3/h

Zone 1a -1b - 1c - 2a - 2b - 3
NOTE :
THE COMFORT TEMPERATURE IS GUARANTEED
ONLY IF THE TOTAL SURFACE AREA IS HEATED

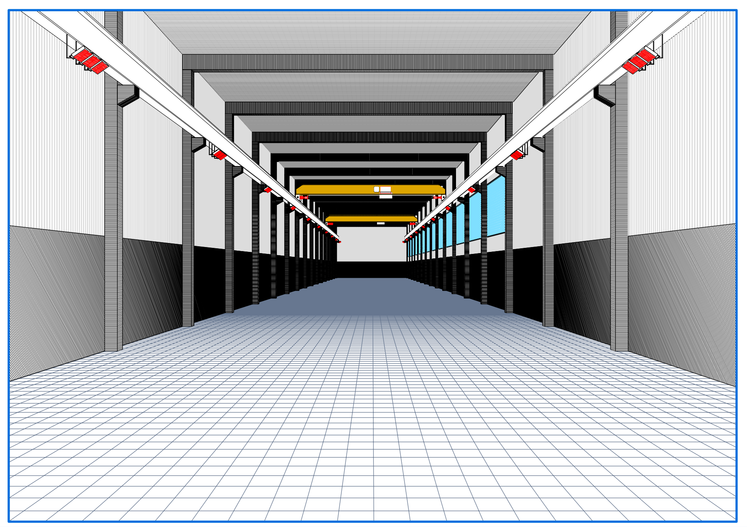

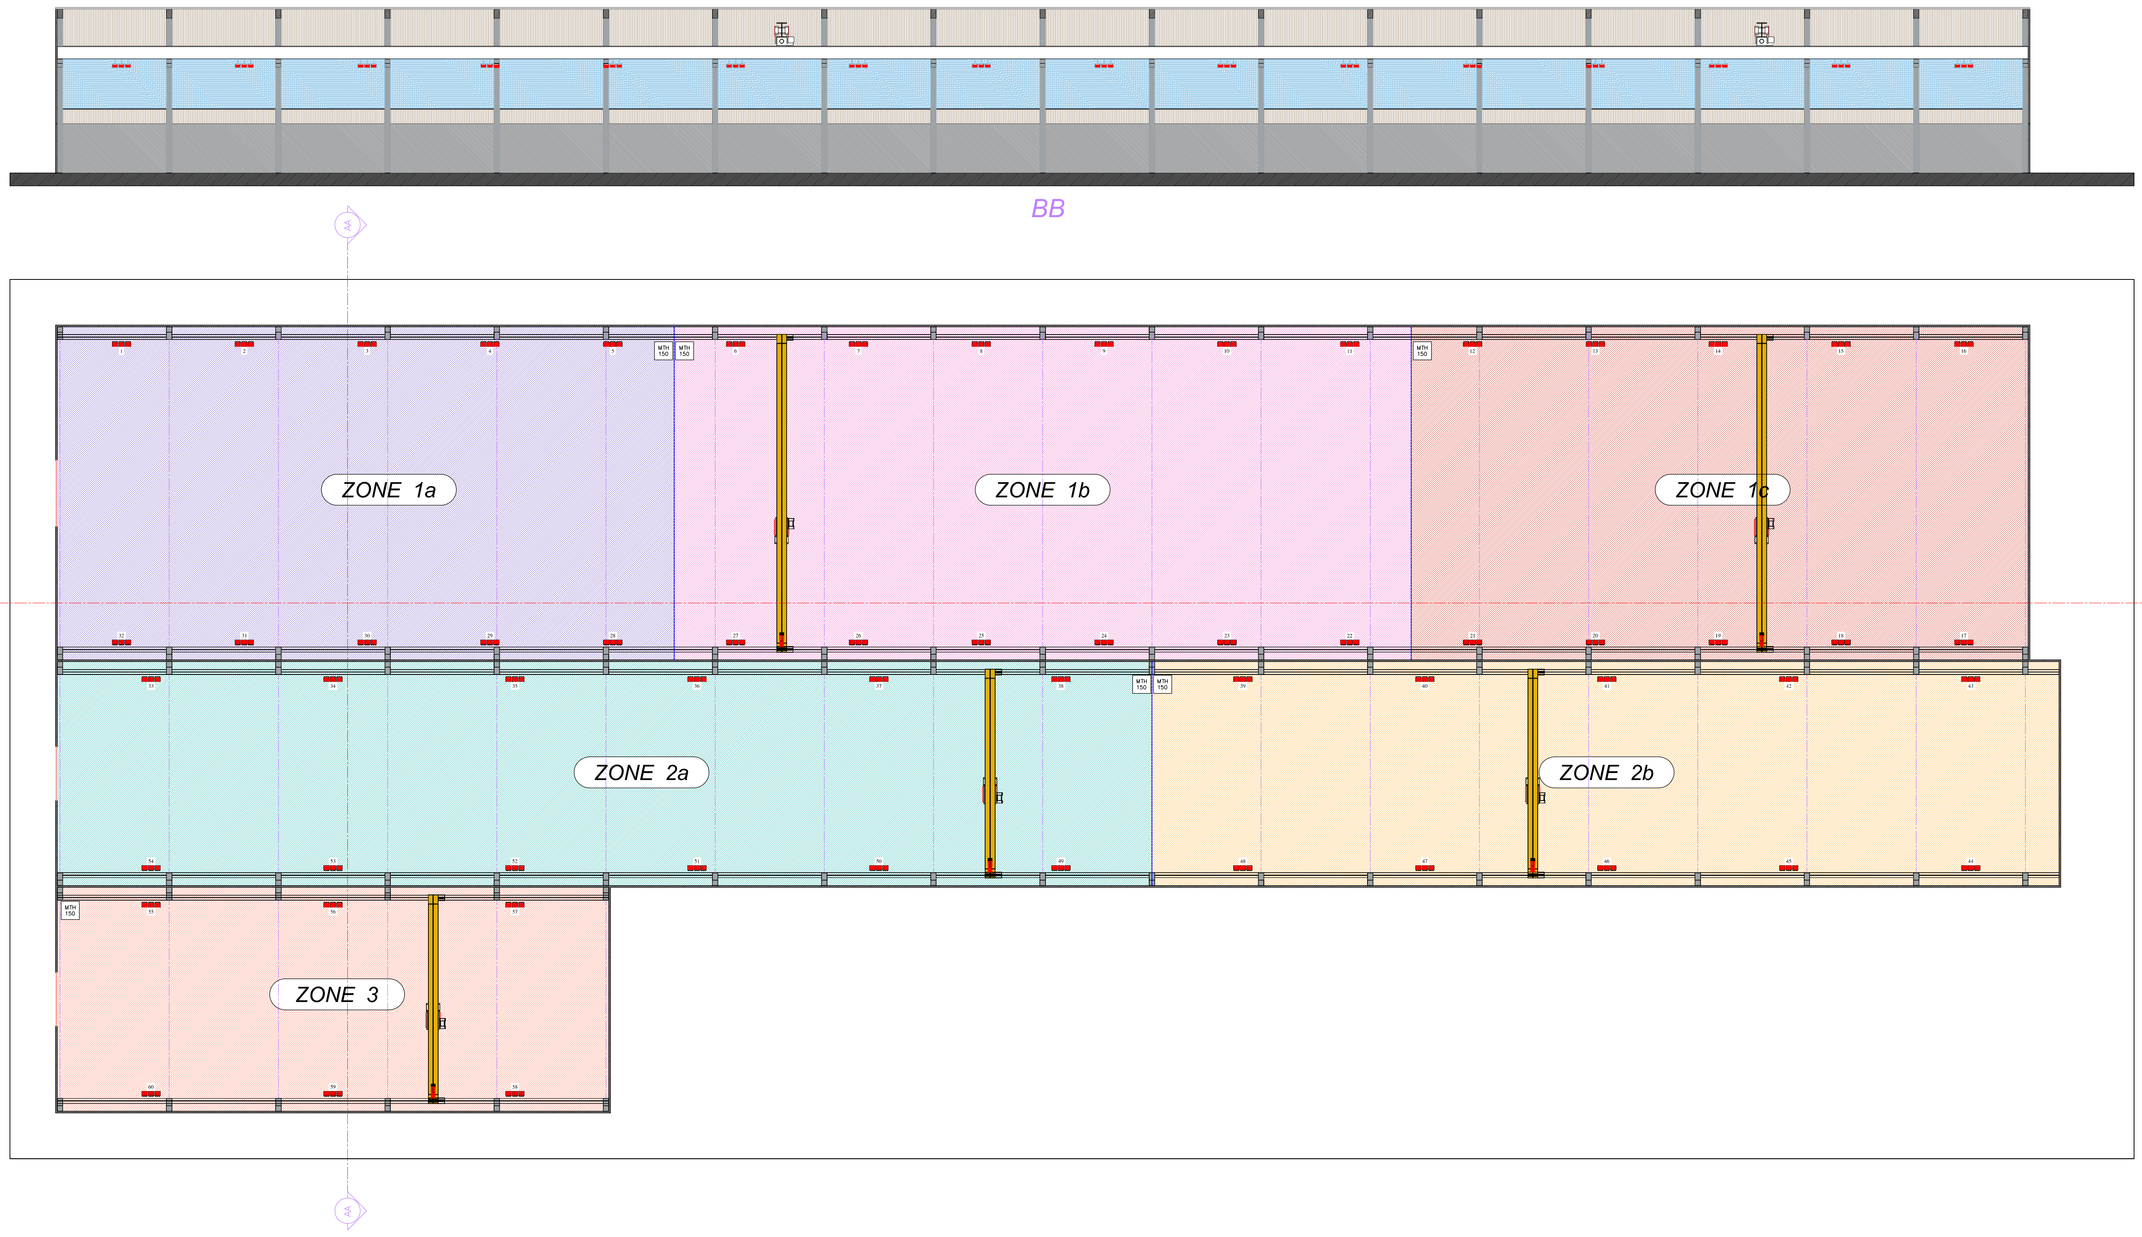

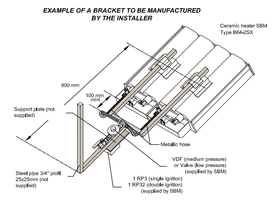

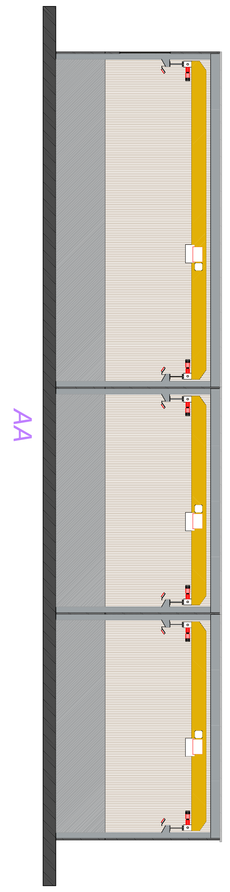

INSTALLATION OF CERAMIC HEATERS

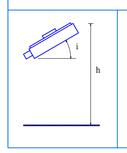

Group of 3 B64-2SX from n° 1 to 32 h : 12,00 m i : 35°

Group of 3 B64-2SX from n° 33 to 60 h : 12,00 m i : 30°

PRELIMINARY PROJECT

PAVLOGRAD-TEPLO

Setting up of the heaters

INDEX	DATE	REVISION

- THIS HEATING SYSTEM MUST BE INSTALLED IN ACCORDANCE WITH APPLICABLE RULES AND REGULATIONS, AND IN WELL VENTILATED PREMISES

SOCIETE BOURGUIGNONNE DE MECANIQUE

SBM

SBM ZI-NIC GUINAT
TEL : (+33) 3.86.76.74.84
FAX : (+33) 3.86.76.74.89

SURVEY N° C18182

DrMZ

HEATING BY CERAMIC HEATERS WITH THERMOSTATIC REGULATION

TYPE OF GAS: G20

CAPACITY INSTALLED (Hi) : 4 860 kW
COMFORT TEMPERATURE : +18°C by +23°C (doors and openings closed)
GAS INLET PRESSURE AT HEATER : 20 mbar
POWER SUPPLY : 230V single phase
DELIVERY PRESSURE AT (1) POINT : 650 mbar
AIR RENEWAL RATE (VOLUME/HOUR) : 0,40 Vol/h

SCALE : 1/200
DATE : 26/11/2014
DRAWN BY : F. COLOMBAN